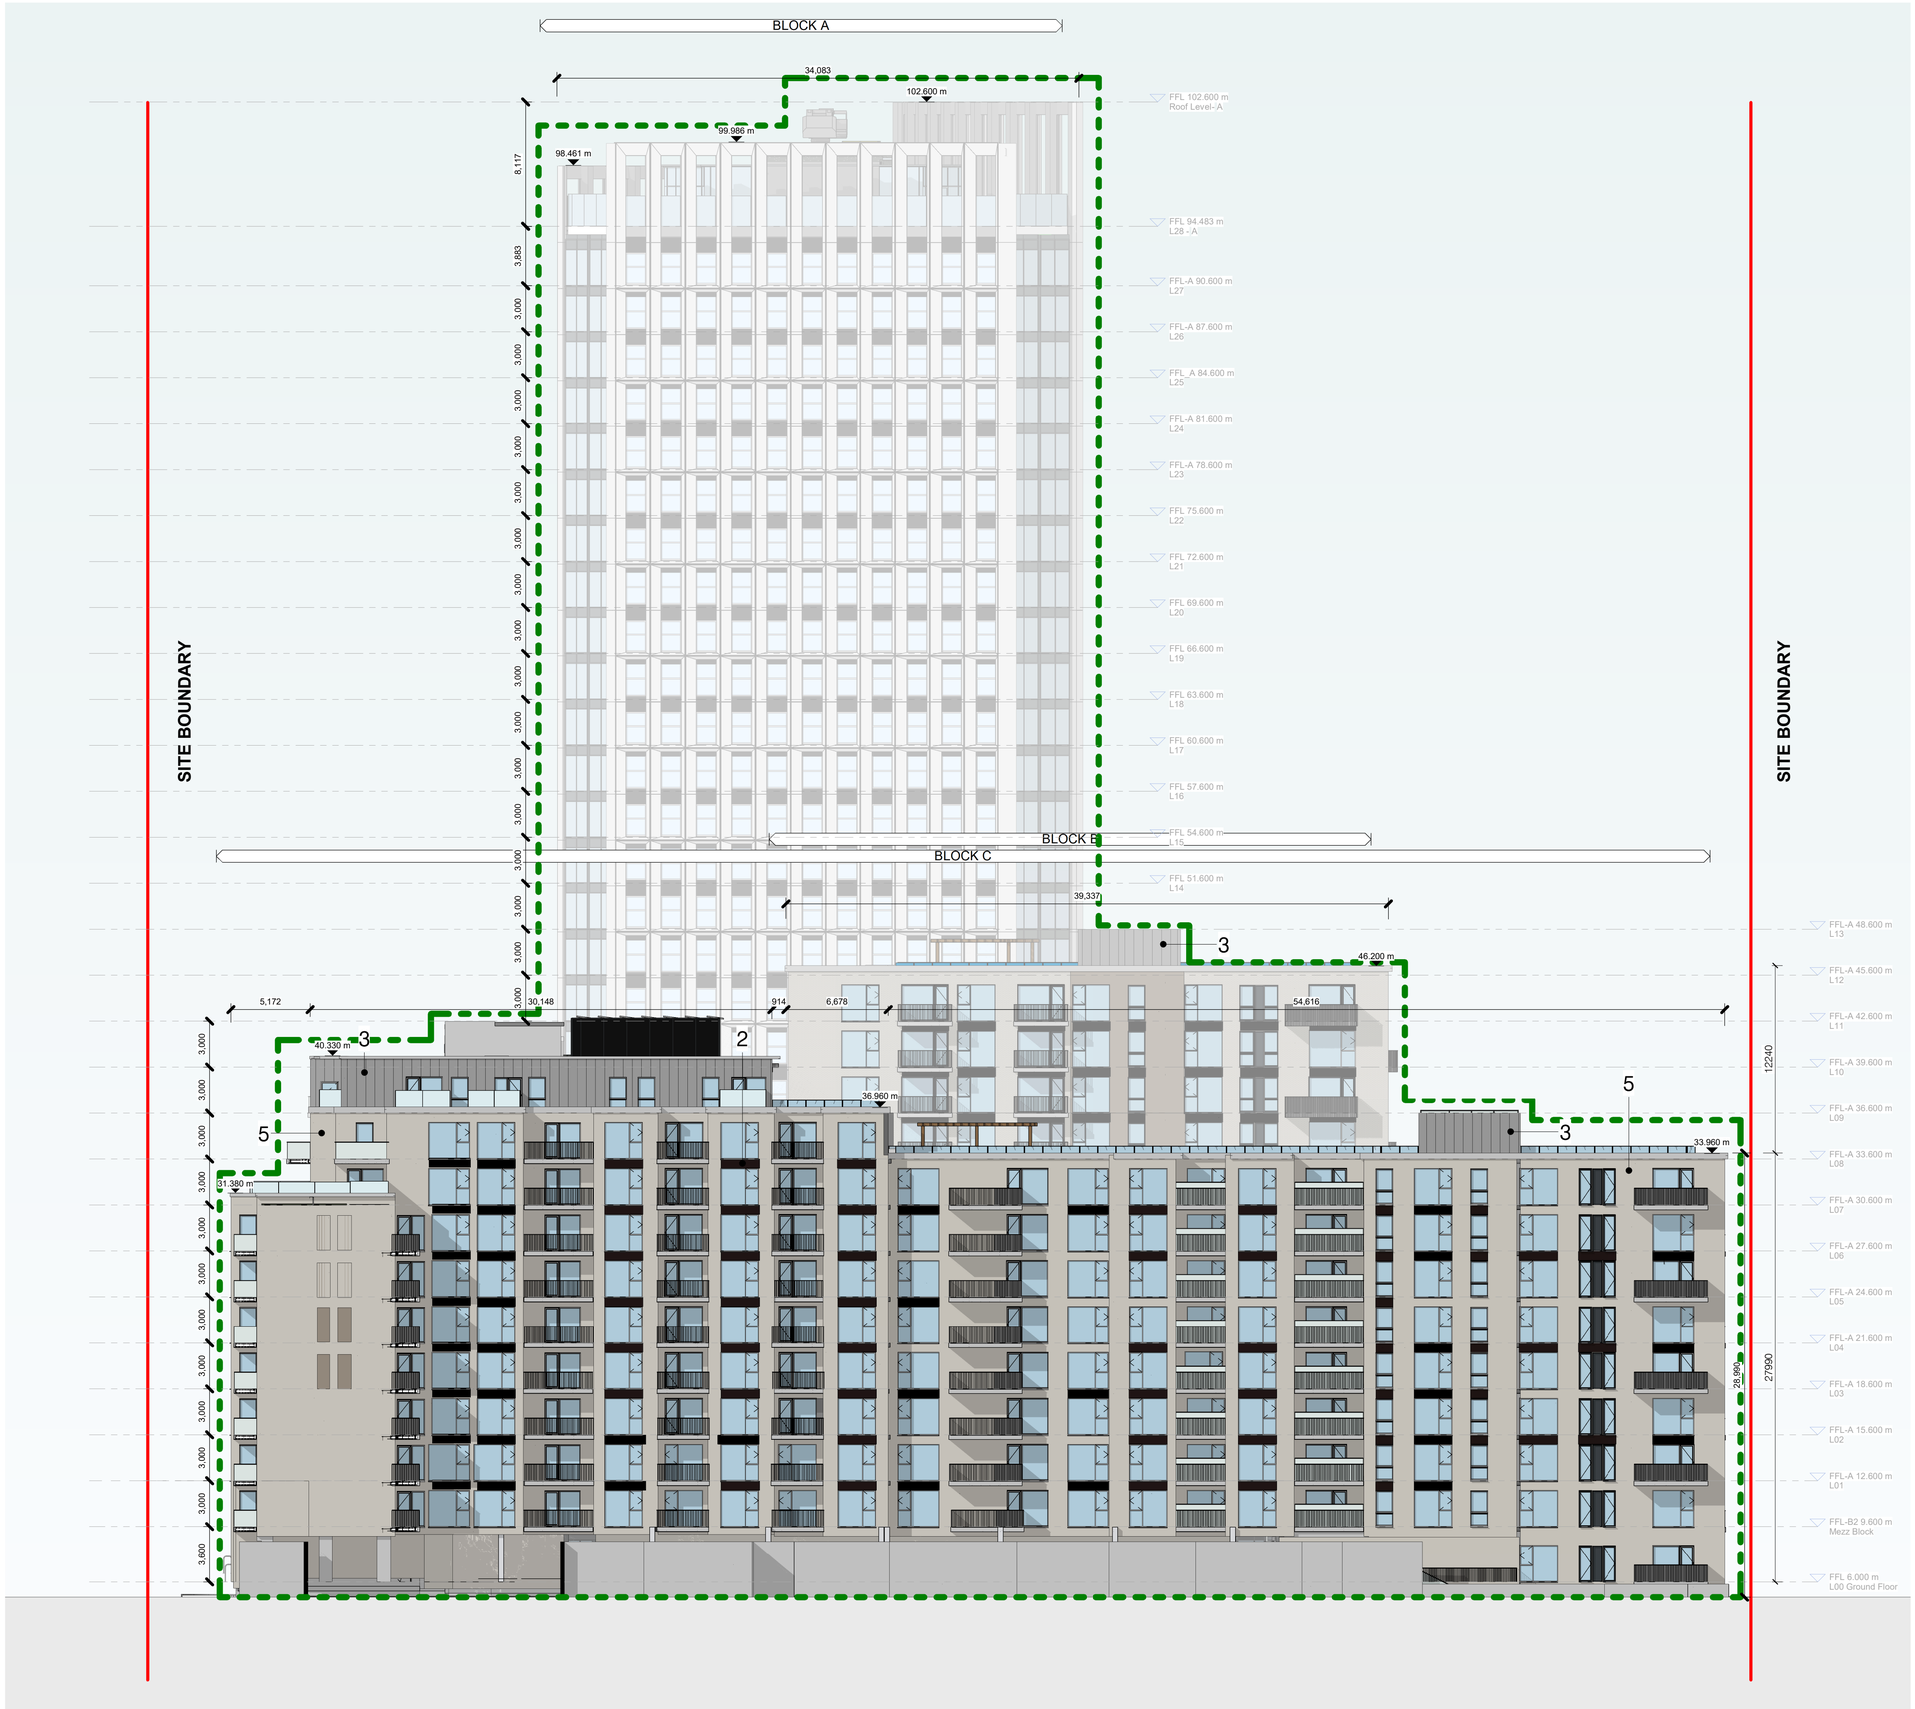

West General Arrangement Elevation
1 : 200

© Copyright Reddy Architecture & Urbanism

Notes:

- Do not scale from this drawing. Use figured dimensions in all cases.
- Verify dimensions on site and report any discrepancies to the Architect immediately.
- This drawing to be read in conjunction with the Architect's Specification.
- © This drawing is copyright and may only be reproduced with the Architect's permission.

Drawing Notes:

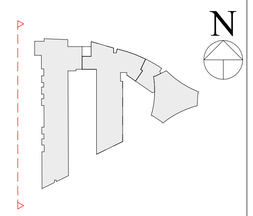

SITE BOUNDARY

AREA TO WHICH THIS APPLICATION RELATES

Materials Legend

1. SELECTED OAT BRICK
2. SELECTED DARK BRICK
3. SELECTED METAL CLADDING
4. SELECTED RENDER
5. SELECTED LIGHT BRICK
6. PRE-CAST FACADE
7. PRE-CAST CILL
8. ALUMINIUM WINDOW

Rev.	Date	Drwn	Details of Issue / Revision
P01	20.03.2026	RAU	Issued for Planning

Issues & Revisions

reddy a+u
Dartry Mills,
Dartry Road
Dublin 6,
D06 Y0E3
T: +353 (0)1 498 7000
W: www.reddyarchitecture.com
E: info@reddyarchitecture.com

Client Details:
Ruirside Developments Ltd

Project Details:
Parkgate St
42a Parkgate St, Dublin 8

Drawing Title:
Application 01 - Proposed West Elevation

Job No.	Sheet Size:	Scale @A1:
P24-216D	A1_Landscape	As indicated
Issue Date: 20.03.2026	Drawn By: RAU	Reviewed By: PK

Status	Purpose of Issue
S0	Planning Permission

Project - System - Spatial Zone - Level - Type - Originator - Role - Number	Revision
PGS-02-SW-ZZZ-DR-RAU-AR-2005	P01